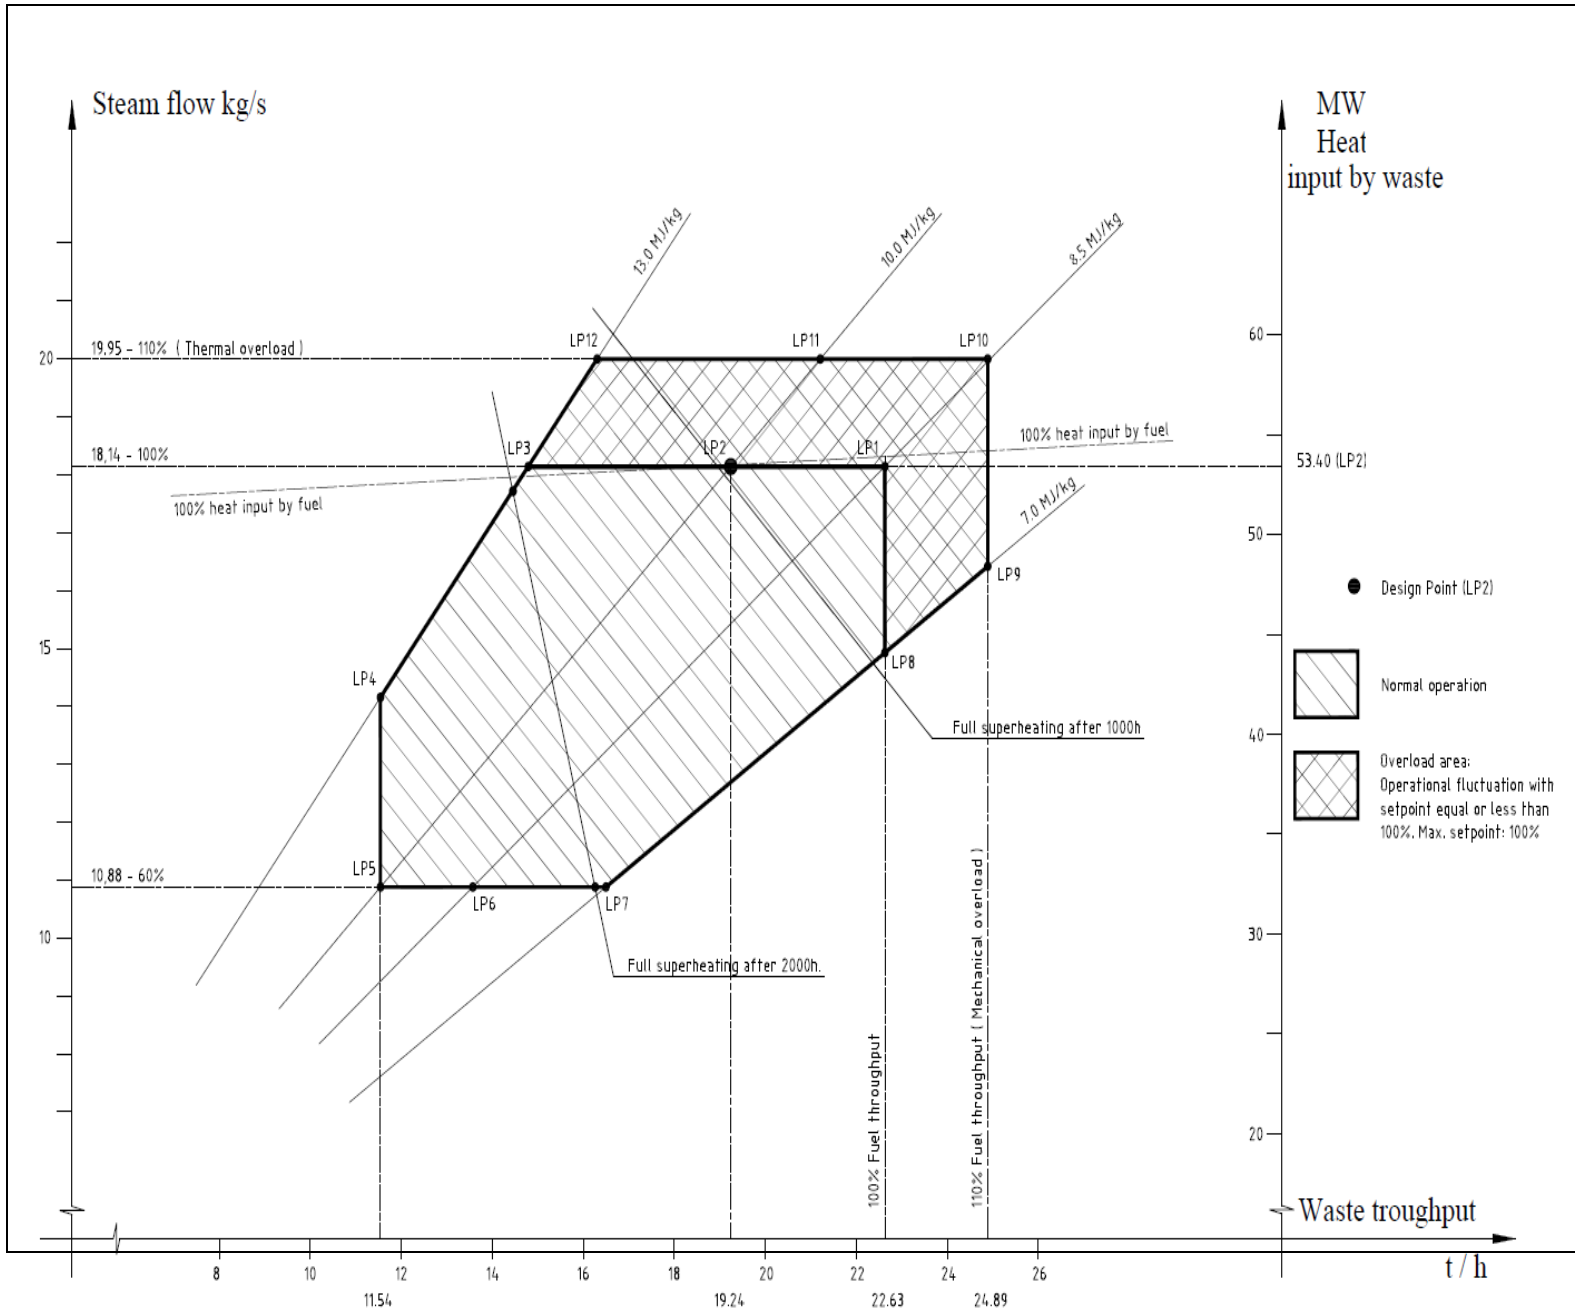

(c) 2014 RPS Group

Notes
1. This drawing has been prepared in accordance with the scope of RPS' appointment with its client and is subject to the terms and conditions of that appointment. RPS accepts no liability for any use of this document other than by its client and only for the purposes for which it was prepared and provided.
2. If received electronically it is the recipient's responsibility to print to correct scale. Only written dimensions should be used.

RPS
6-7 Lovers Walk
Brighton East Sussex BN1 6AH
[redacted]

Client: Viridor Waste Management Limited

Project: Dunbar EfW Permit Variation

Job Ref: JAS8007

File location: O:\Jobs_8001-9000\8007s\Permit Variation\Draft\Appendix_B_Figures\Fig_1_firing_diagram.docx

Date: 20/10/2014	**Rev: 0**
Drawn: [redacted]	**Checked:** [redacted]

Figure 1: Firing Diagram

rpsgroup.com/uk